SHEET INDEX

SHEET NO.	DESCRIPTION
1	– TITLE SHEET
2	– SITE PLAN AND SHEET INDEX
3	– PARTIAL PLAN (1)
4	– PARTIAL PLAN (2)
5	– PARTIAL PLAN (3)
6	– PARTIAL PLAN (4)
7	– SAN FRANCISCO BAY BREACH
8	– NORTH CREEK BREACH (POND 4B)
9	– DETAILS (1)
10	– DETAILS (2)
11	– DETAILS (3)
12	– PRORILE AND SECTIONS BAY BREACH
13	– SURVEY CONTROL SHEET

LEGEND

3 / 2	DETAIL NUMBER / DRAWING SHEET NUMBER
+ 189.75	EXISTING SPOT ELEVATION
—188—	EXISTING CONTOUR WITH ELEVATION
—W—	WATER
—X—	FENCING
△	CONTROL POINT
AC	ASPHALTIC CONCRETE
CK, CRK	CREEK
EG	EXISTING GRADE
FG	FINISHED GRADE
FM	SEWER FORCE MAIN
MEC	MT. EDEN CREEK CHANNEL

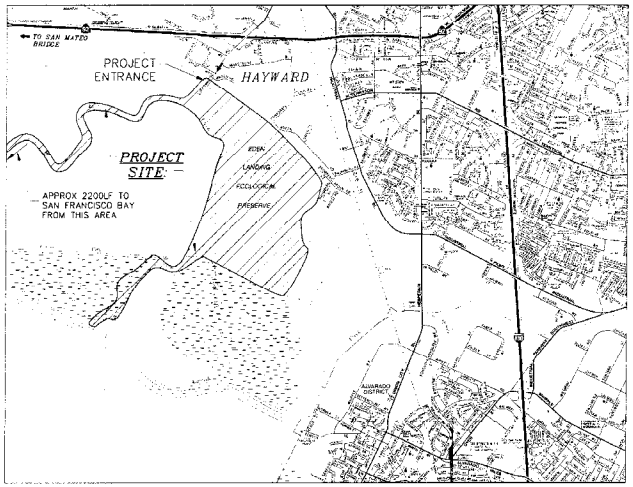

VICINITY MAP

NOT TO SCALE

GRAPHIC SCALE IN FEET

0' 600' 1200' 1800'

ORIGINAL SCALE IN INCHES FOR REDUCED PLANS 0 1 2 3

REVISIONS | DATE | SURVEY drawn: job no. dwg: ascii: field file: field ok:

EAST BAY REGIONAL PARK DISTRICT

2950 PERALTA OAKS COURT, OAKLAND, CA 94605 510/635-0135

APPROVED design: operations:

scale: AS NOTED
drawn: WG
checked: AS
date: 6/20/05

TITLE SHEET
EDEN LANDING ECOLOGICAL RESERVE FINAL PHASE
WETLAND RESTORATION
ALAMEDA COUNTY, CA.
PROJECT NO. 117201

CONTRACT NO. 01-05-468

SHEET NO. 1 OF: 13

C:\Cad\Land Projects 3\Eden Landing Final Phase\Eden\EDEN.dwg 6-20-05 02:08:37 PM wgee

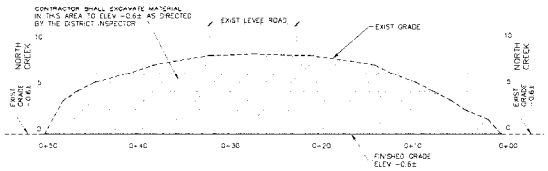

2/8 TYP SECTION NORTH CREEK BREACH
SCALE: 1"=5'
ADD ALTERNATE "B"

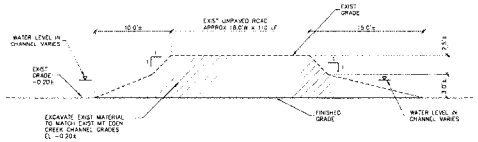

3/8 TYP SECTION BREACH ADJACENT TO BRIDGE
SCALE: NONE

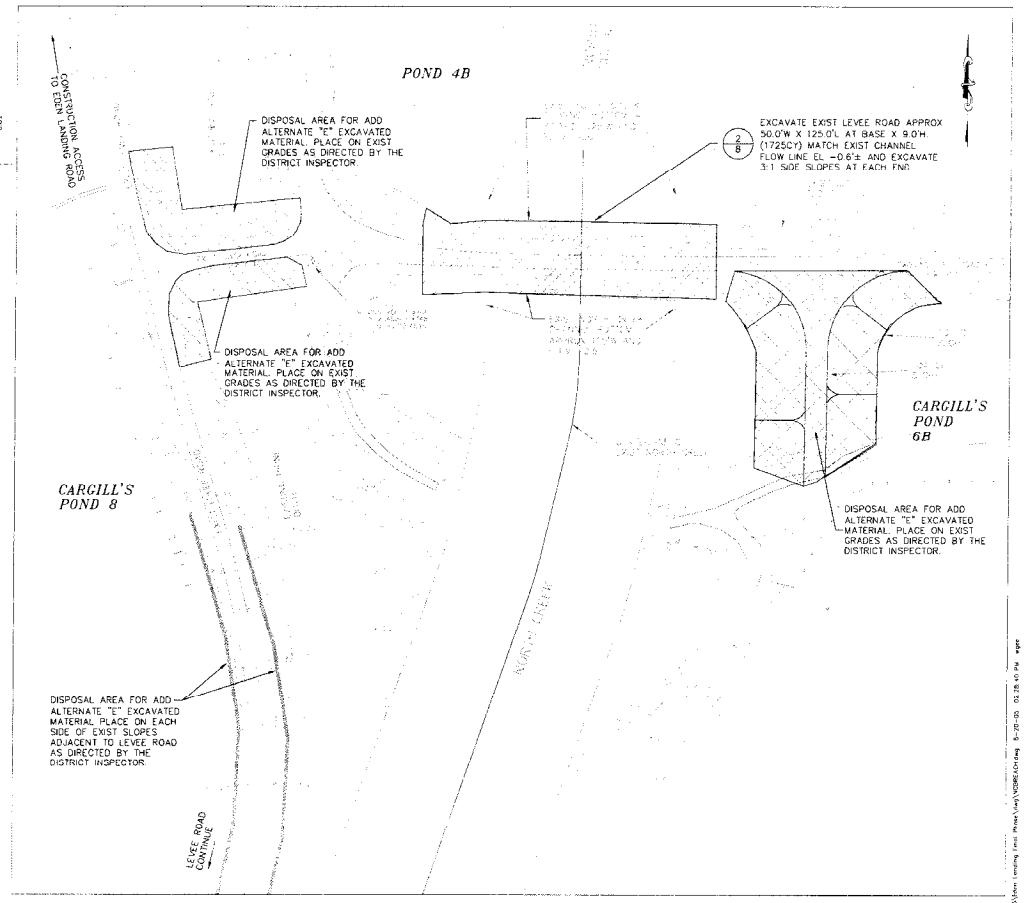

1/8 NORTH CREEK BREACH
SCALE: 1"=30'
ADD ALTERNATE "B"

FINISHED SCALE IN INCHES FOR REDUCED PLANS 0 1 2 3

REVISIONS | DATE | SURVEY drawn: job no. dwg: cert: field bk: field bk:

EAST BAY REGIONAL PARK DISTRICT
2950 PERALTA OAKS COURT, OAKLAND, CA 94605 510/635-0135

APPROVED
design:
operations:

scale: AS NOTED
drawn: WG
checked: AS
date: 6/20/05

NORTH CREEK BREACH (POND 4B)
EDEN LANDING ECOLOGICAL RESERVE FINAL PHASE
WETLAND RESTORATION
ALAMEDA COUNTY, CA.
PROJECT NO. 117201
CONTRACT NO. 01-05-468

SHEET NO. 8
OF 13

C:\JobWind Projects 3\Eden Landing Final Phase\Lay\WORKING\8-20-05 10:28:43 PM wgw

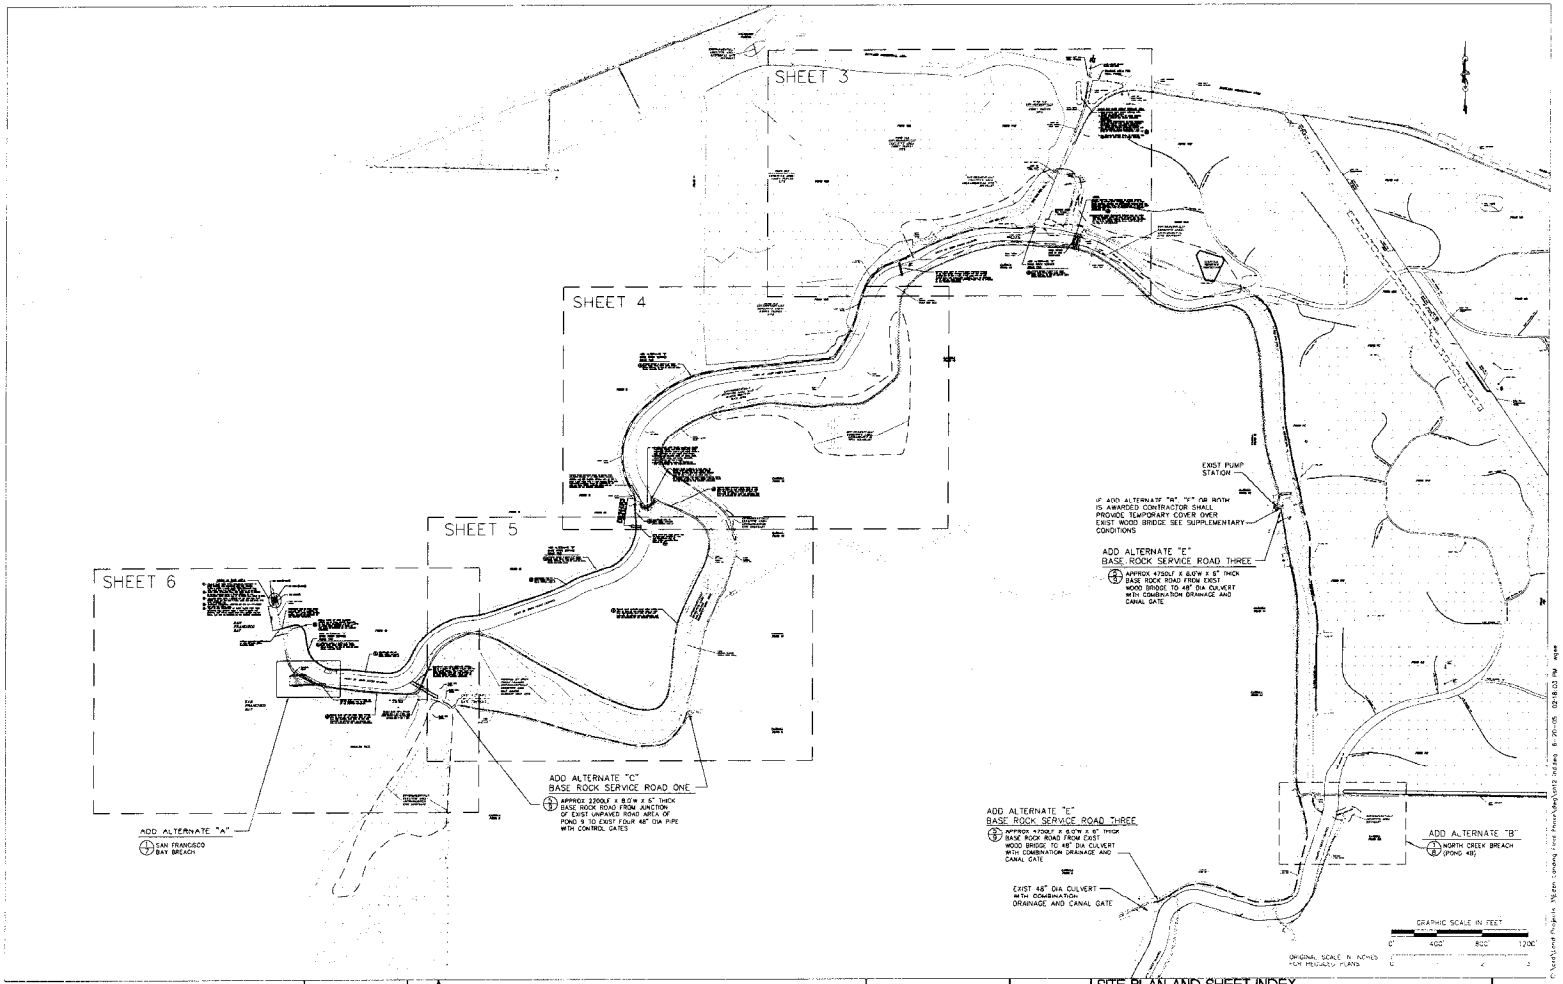

REVISIONS	DATE	SURVEY drawn: job no. dwg: avail: field file: field bk:	EAST BAY REGIONAL PARK DISTRICT 2950 PERALTA OAKS COURT, OAKLAND, CA 94605 510/635-0135	APPROVED design: operations:	scale: AS NOTED drawn: WG checked: AS date: 6/20/05	SITE PLAN AND SHEET INDEX EDEN LANDING ECOLOGICAL RESERVE FINAL PHASE WETLAND RESTORATION ALAMEDA COUNTY, CA. PROJECT NO. 117201 CONTRACT NO. 01-03-468	SHEET NO. 2 OF: 13